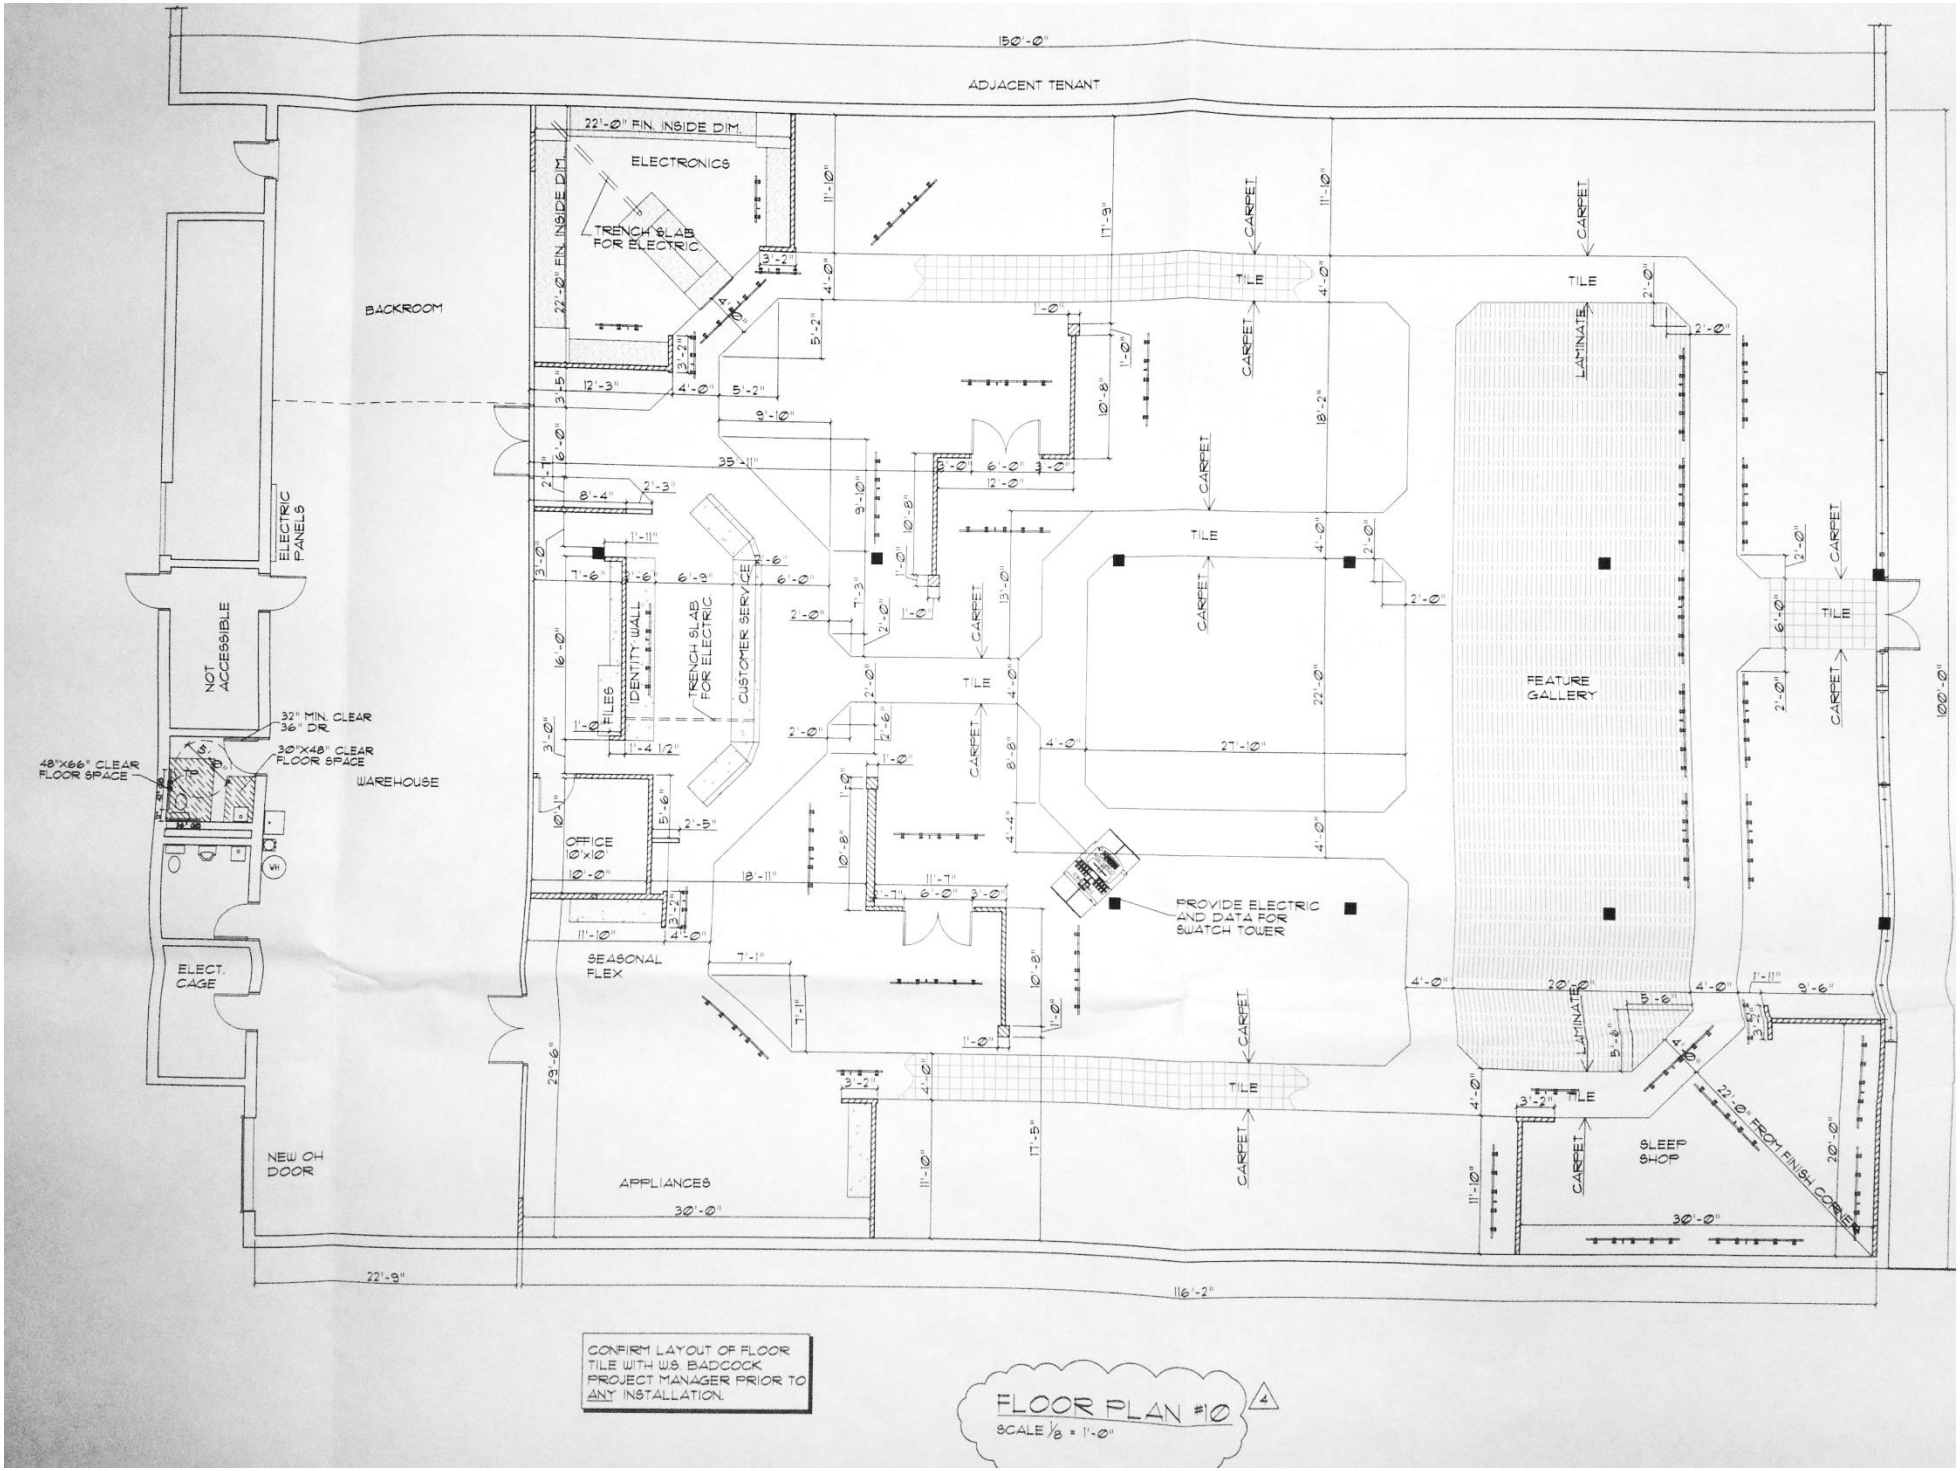

CONFIRM LAYOUT OF FLOOR TILE WITH W.S. BADCOCK PROJECT MANAGER PRIOR TO ANY INSTALLATION.

FLOOR PLAN #10

SCALE 1/8 = 1'-0"